


Copyright Reserved:  
This drawing/design is and at all times remains the property of Landon Dix Projects Ltd. and cannot be used or duplicated without written consent. This drawing shall not be sealed. The general contractor shall verify all dimensions, datums and levels prior to commencement of work. Any errors and omissions are to be reported to the designer immediately. Scaled Dimensions to be verified with designer.

Date: 2026.01.13

**Landon Dix Projects Ltd. Contact:**  
8700 Redrooffs Rd  
Halfmoon Bay, BC  
V7Z 1B1, Canada  
projects@landondix.com  
604.307.2324  
www.landondix.com

Issue: Issue Date:

1 Existing Plan  
Scale: 1:48

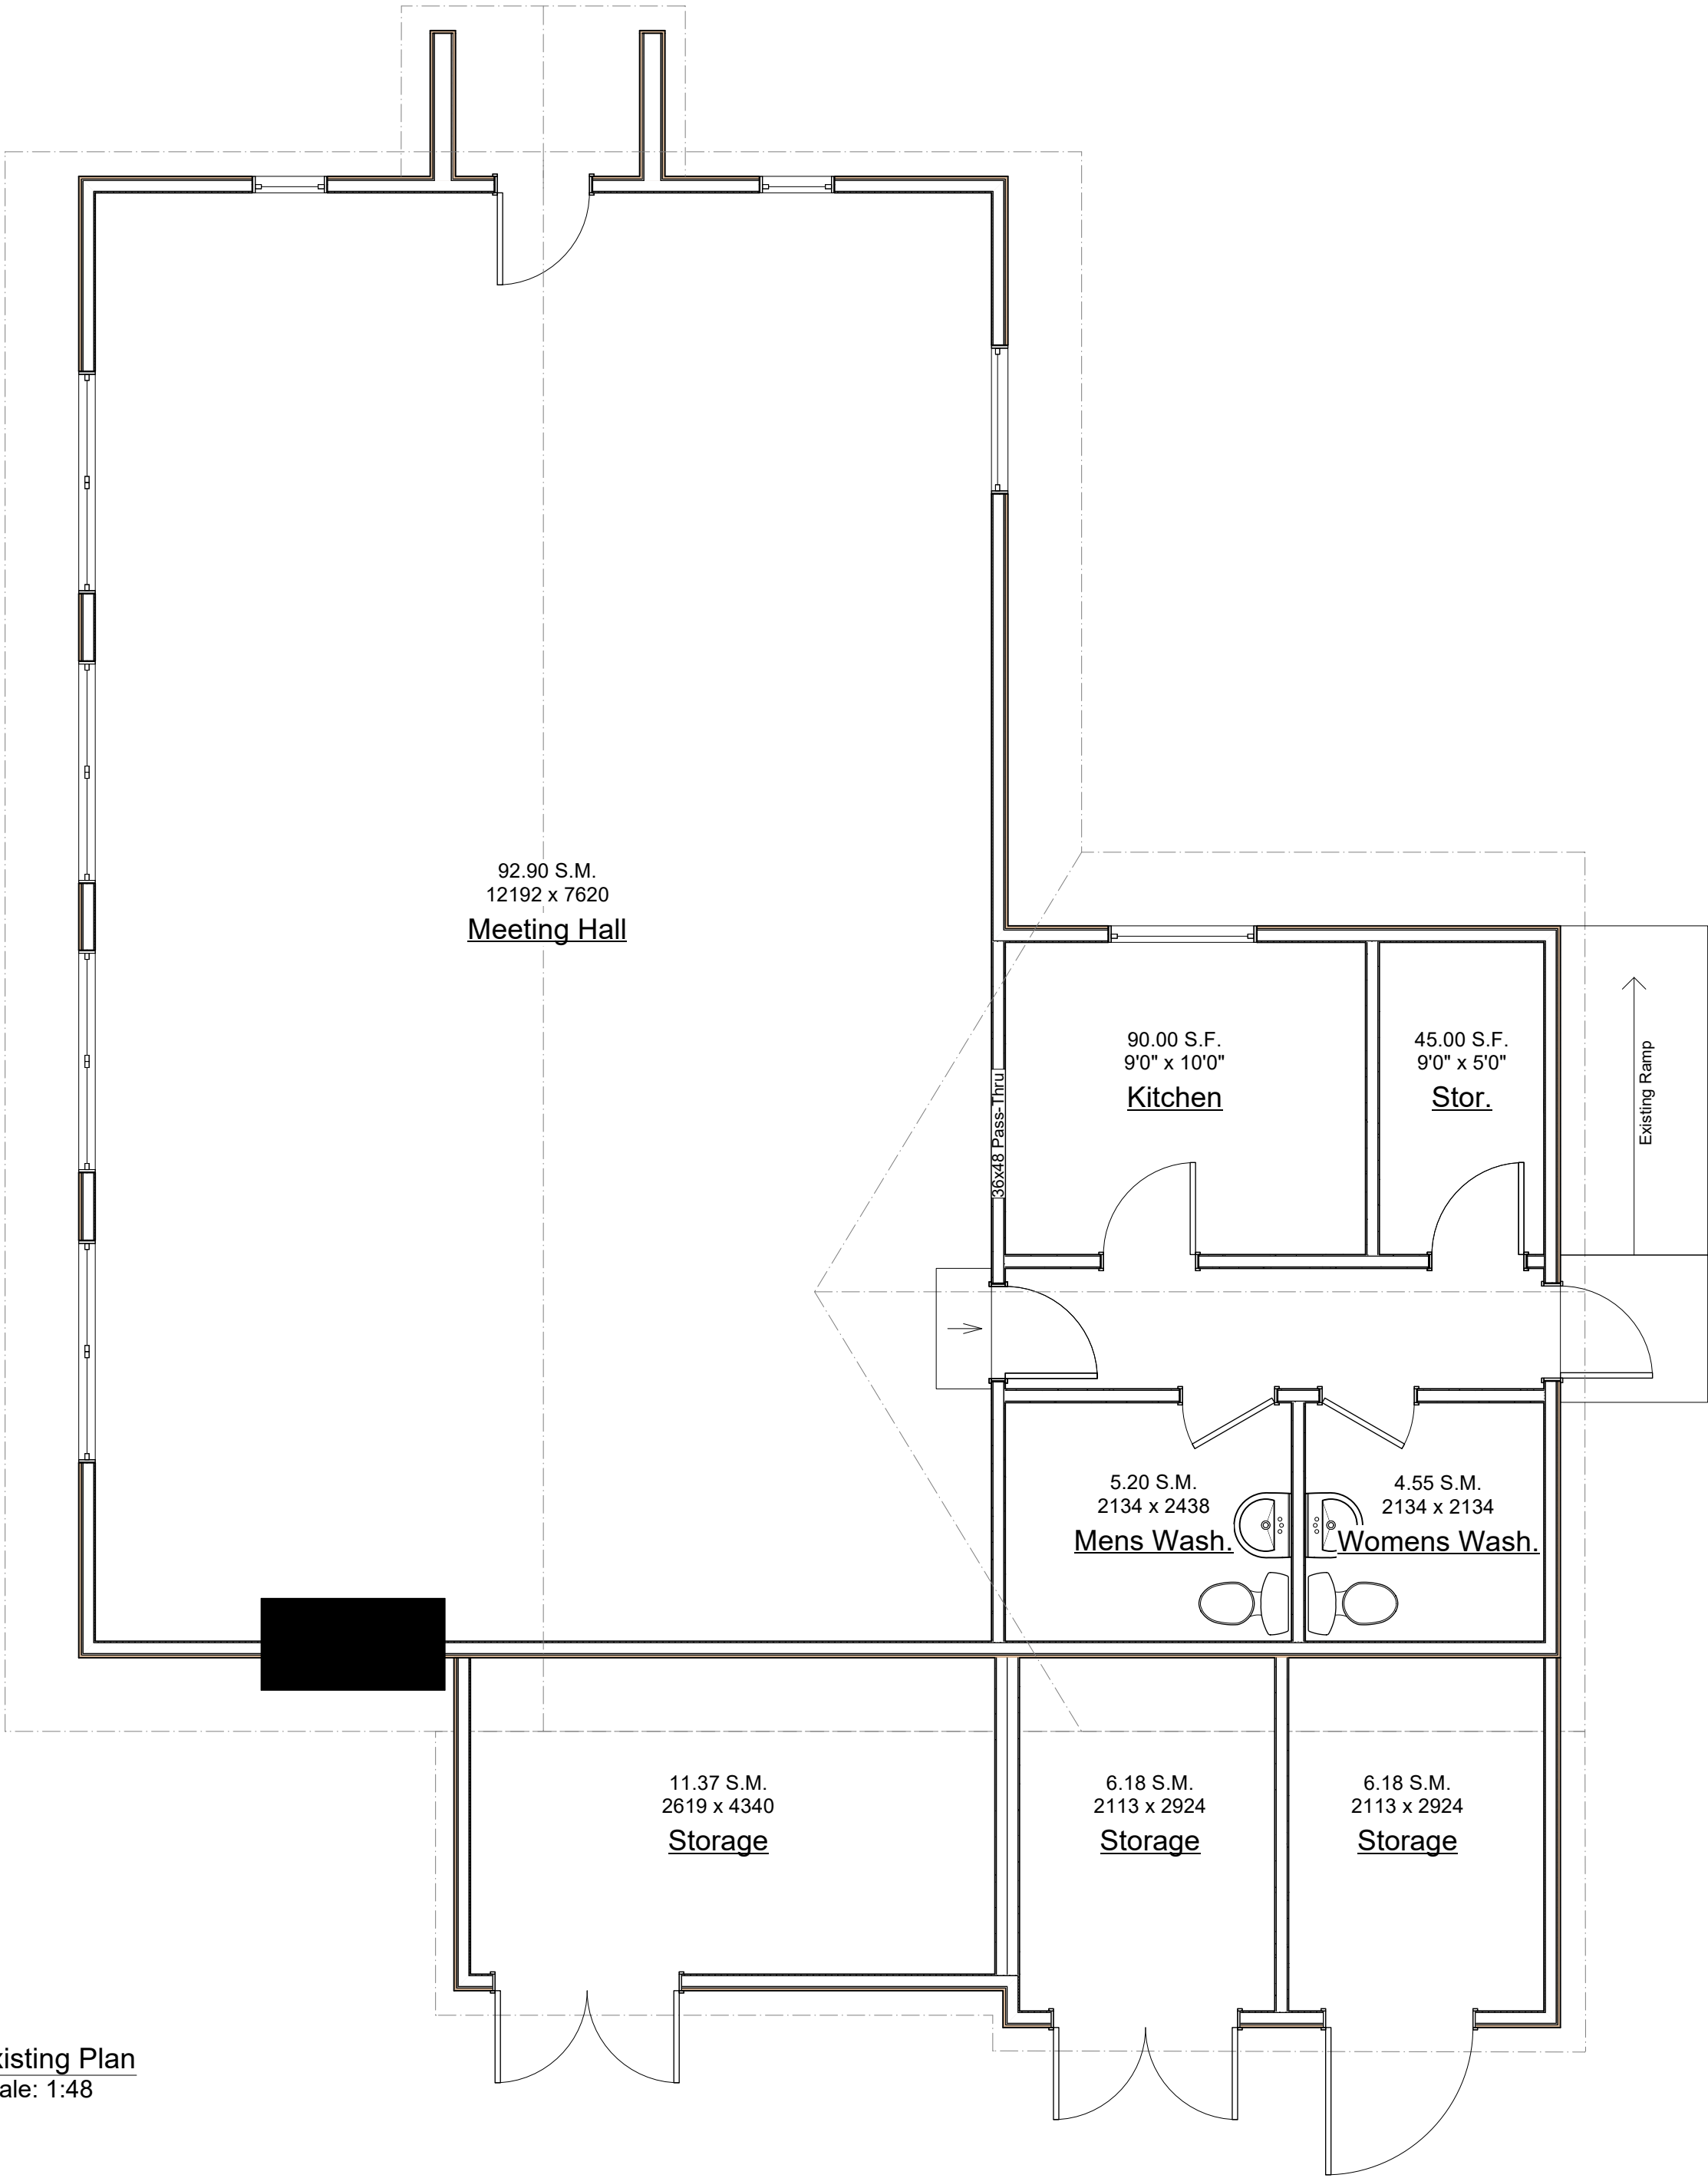

Project  
**Coopers Green Hall**

Address  
5500 Fisherman Rd  
Halfmoon Bay, BC  
V7Z 1B2, Canada


Drawing  
**Existing Plan**

Copyright Reserved:  
This drawing/design is and at all times remains the property of Landon Dix Projects Ltd. and cannot be used or duplicated without written consent. This drawing shall not be sealed. The general contractor shall verify all dimensions, datums and levels prior to commencement of work. Any errors and omissions are to be reported to the designer immediately. Scaled Dimensions to be verified with designer.

Date: 2026.01.13

**Landon Dix Projects Ltd. Contact:**  
8700 Redrooffs Rd  
Halfmoon Bay, BC  
V7Z 1B1, Canada  
projects@landondix.com  
604.307.2324  
www.landondix.com

Issue: Issue Date:

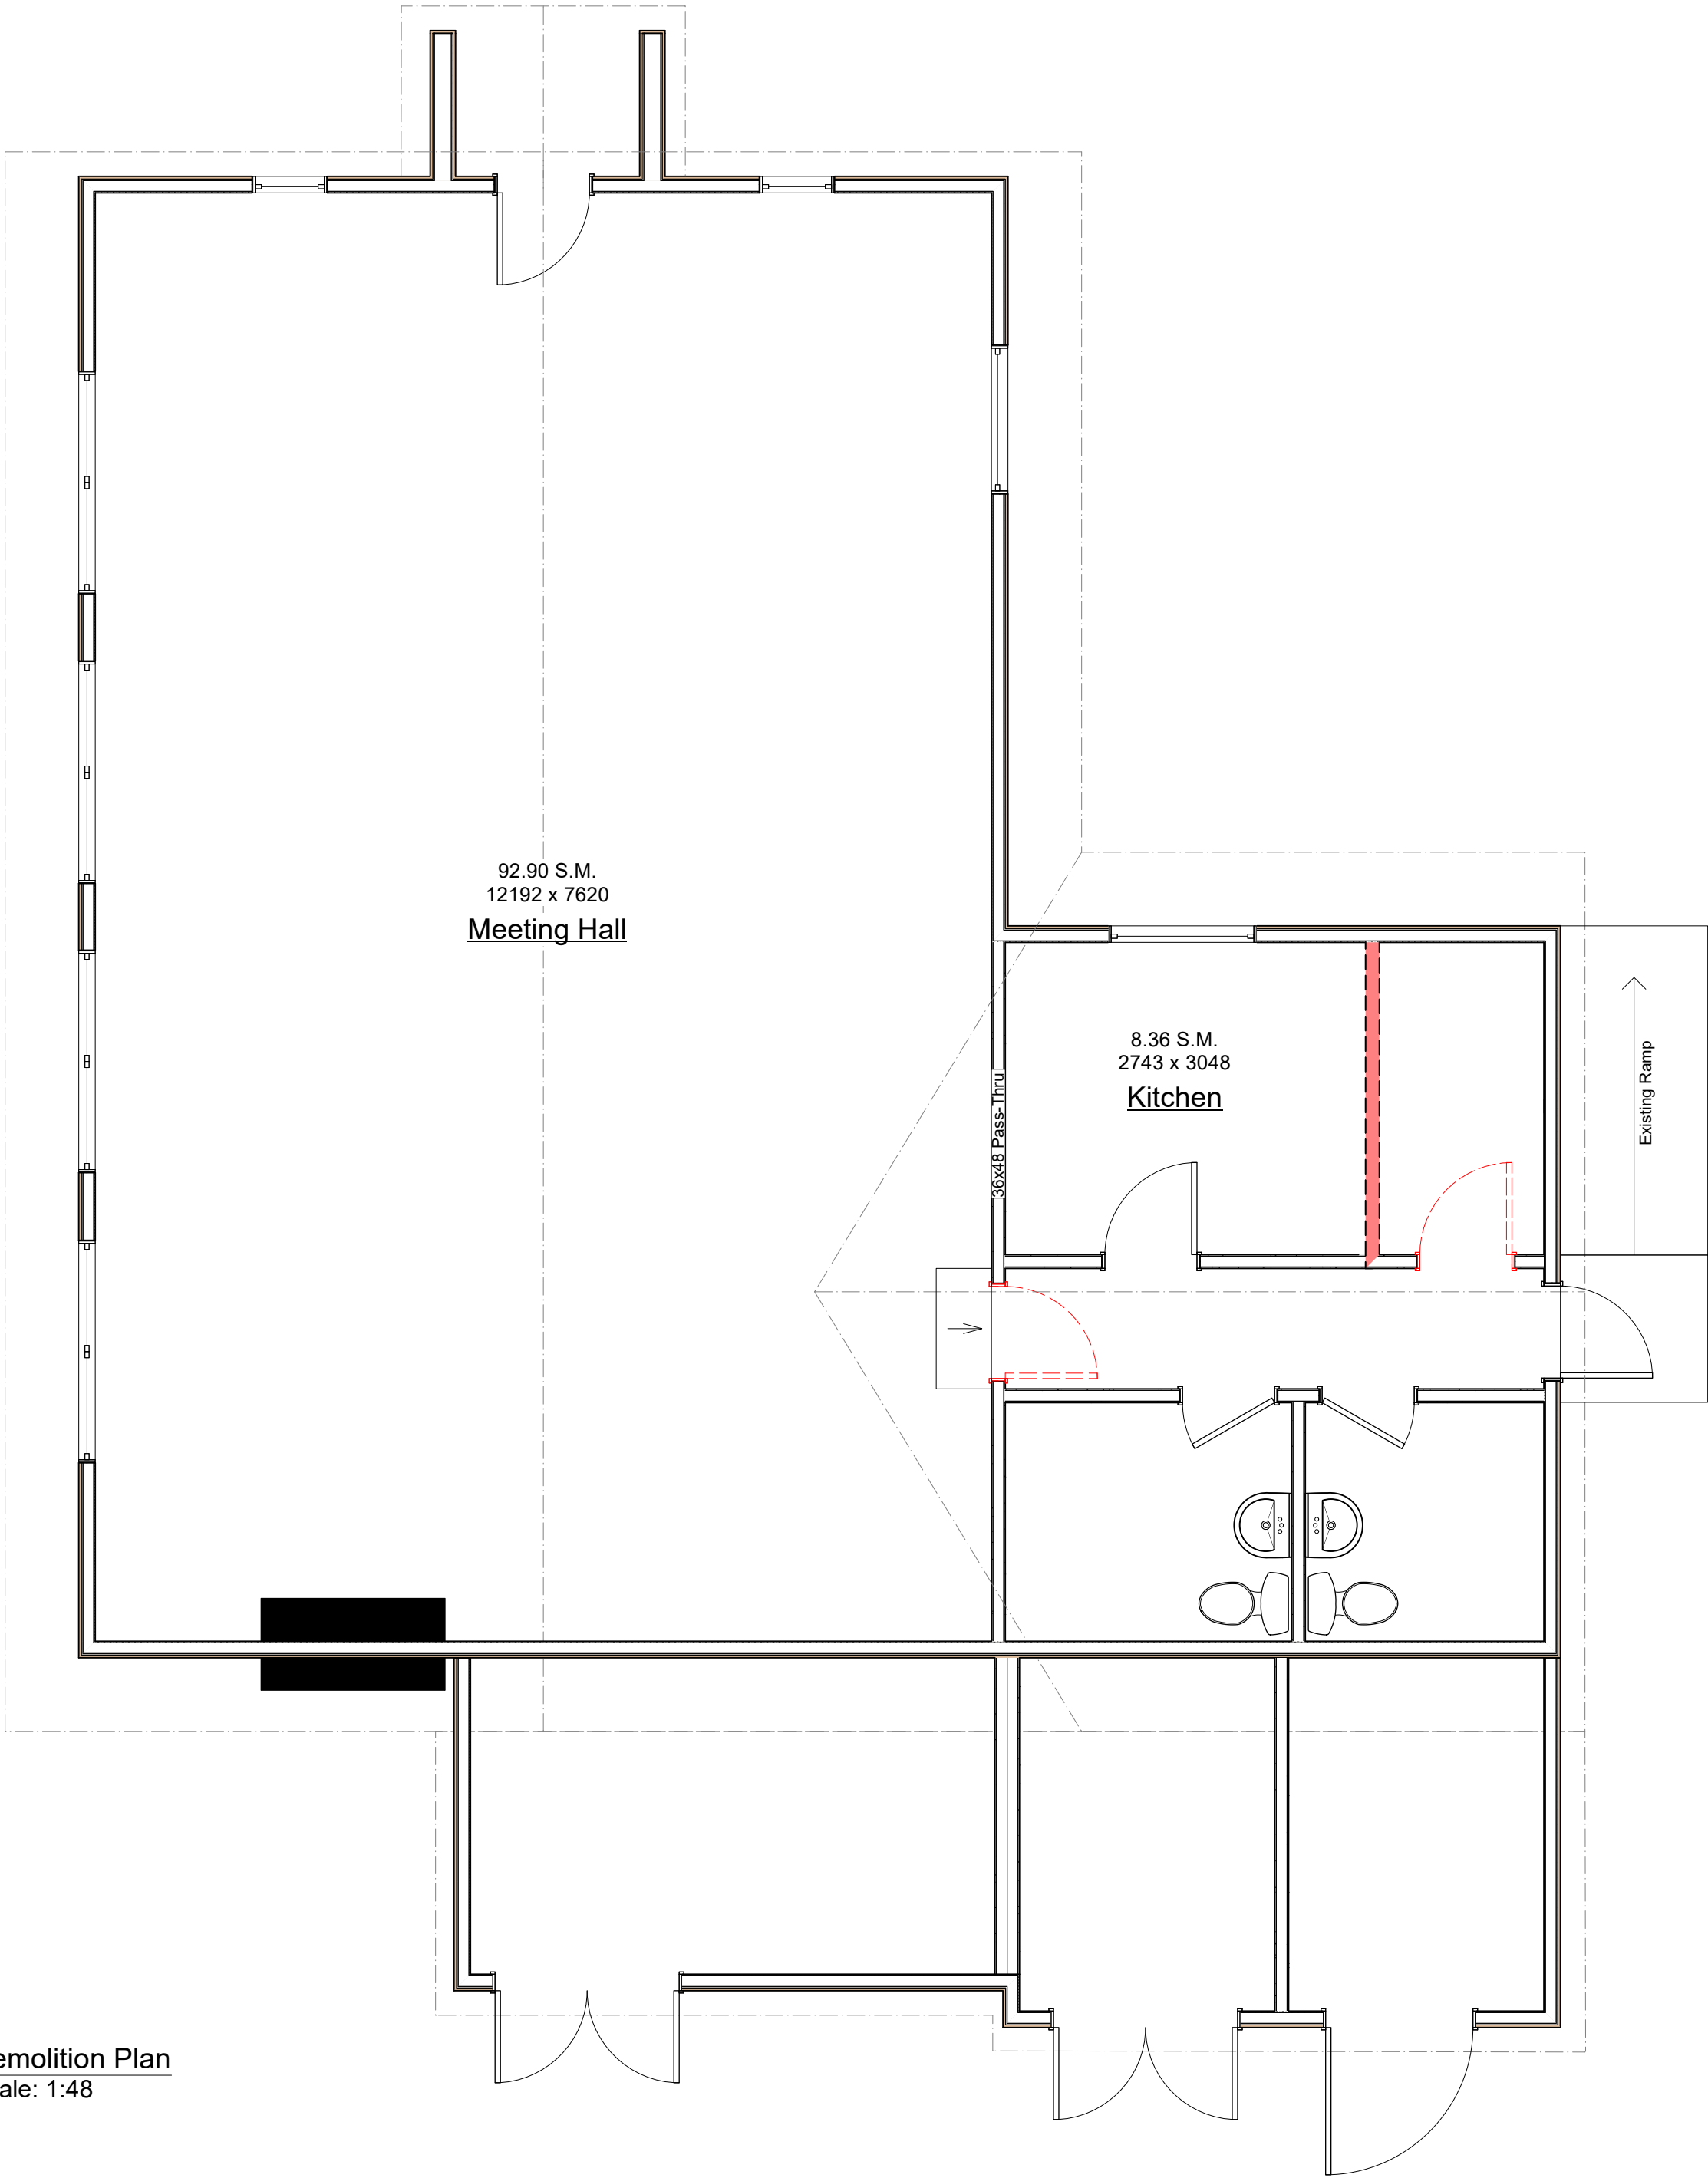

1 Demolition Plan  
Scale: 1:48

Project  
**Coopers Green Hall**

Address  
5500 Fisherman Rd  
Halfmoon Bay, BC  
V7Z 1B2, Canada

Drawing  
**Demolition Plan**




Copyright Reserved:  
This drawing/design is and at all times remains the property of Landon Dix Projects Ltd. and cannot be used or duplicated without written consent. This drawing shall not be sealed. The general contractor shall verify all dimensions, datums and levels prior to commencement of work. Any errors and omissions are to be reported to the designer immediately. Scaled Dimensions to be verified with designer.

Date: 2026.01.13

**Landon Dix Projects Ltd. Contact:**  
8700 Redrooffs Rd projects@landondix.com  
Halfmoon Bay, BC 604.307.2324  
V7Z 1B1, Canada www.landondix.com

Issue: Issue Date:

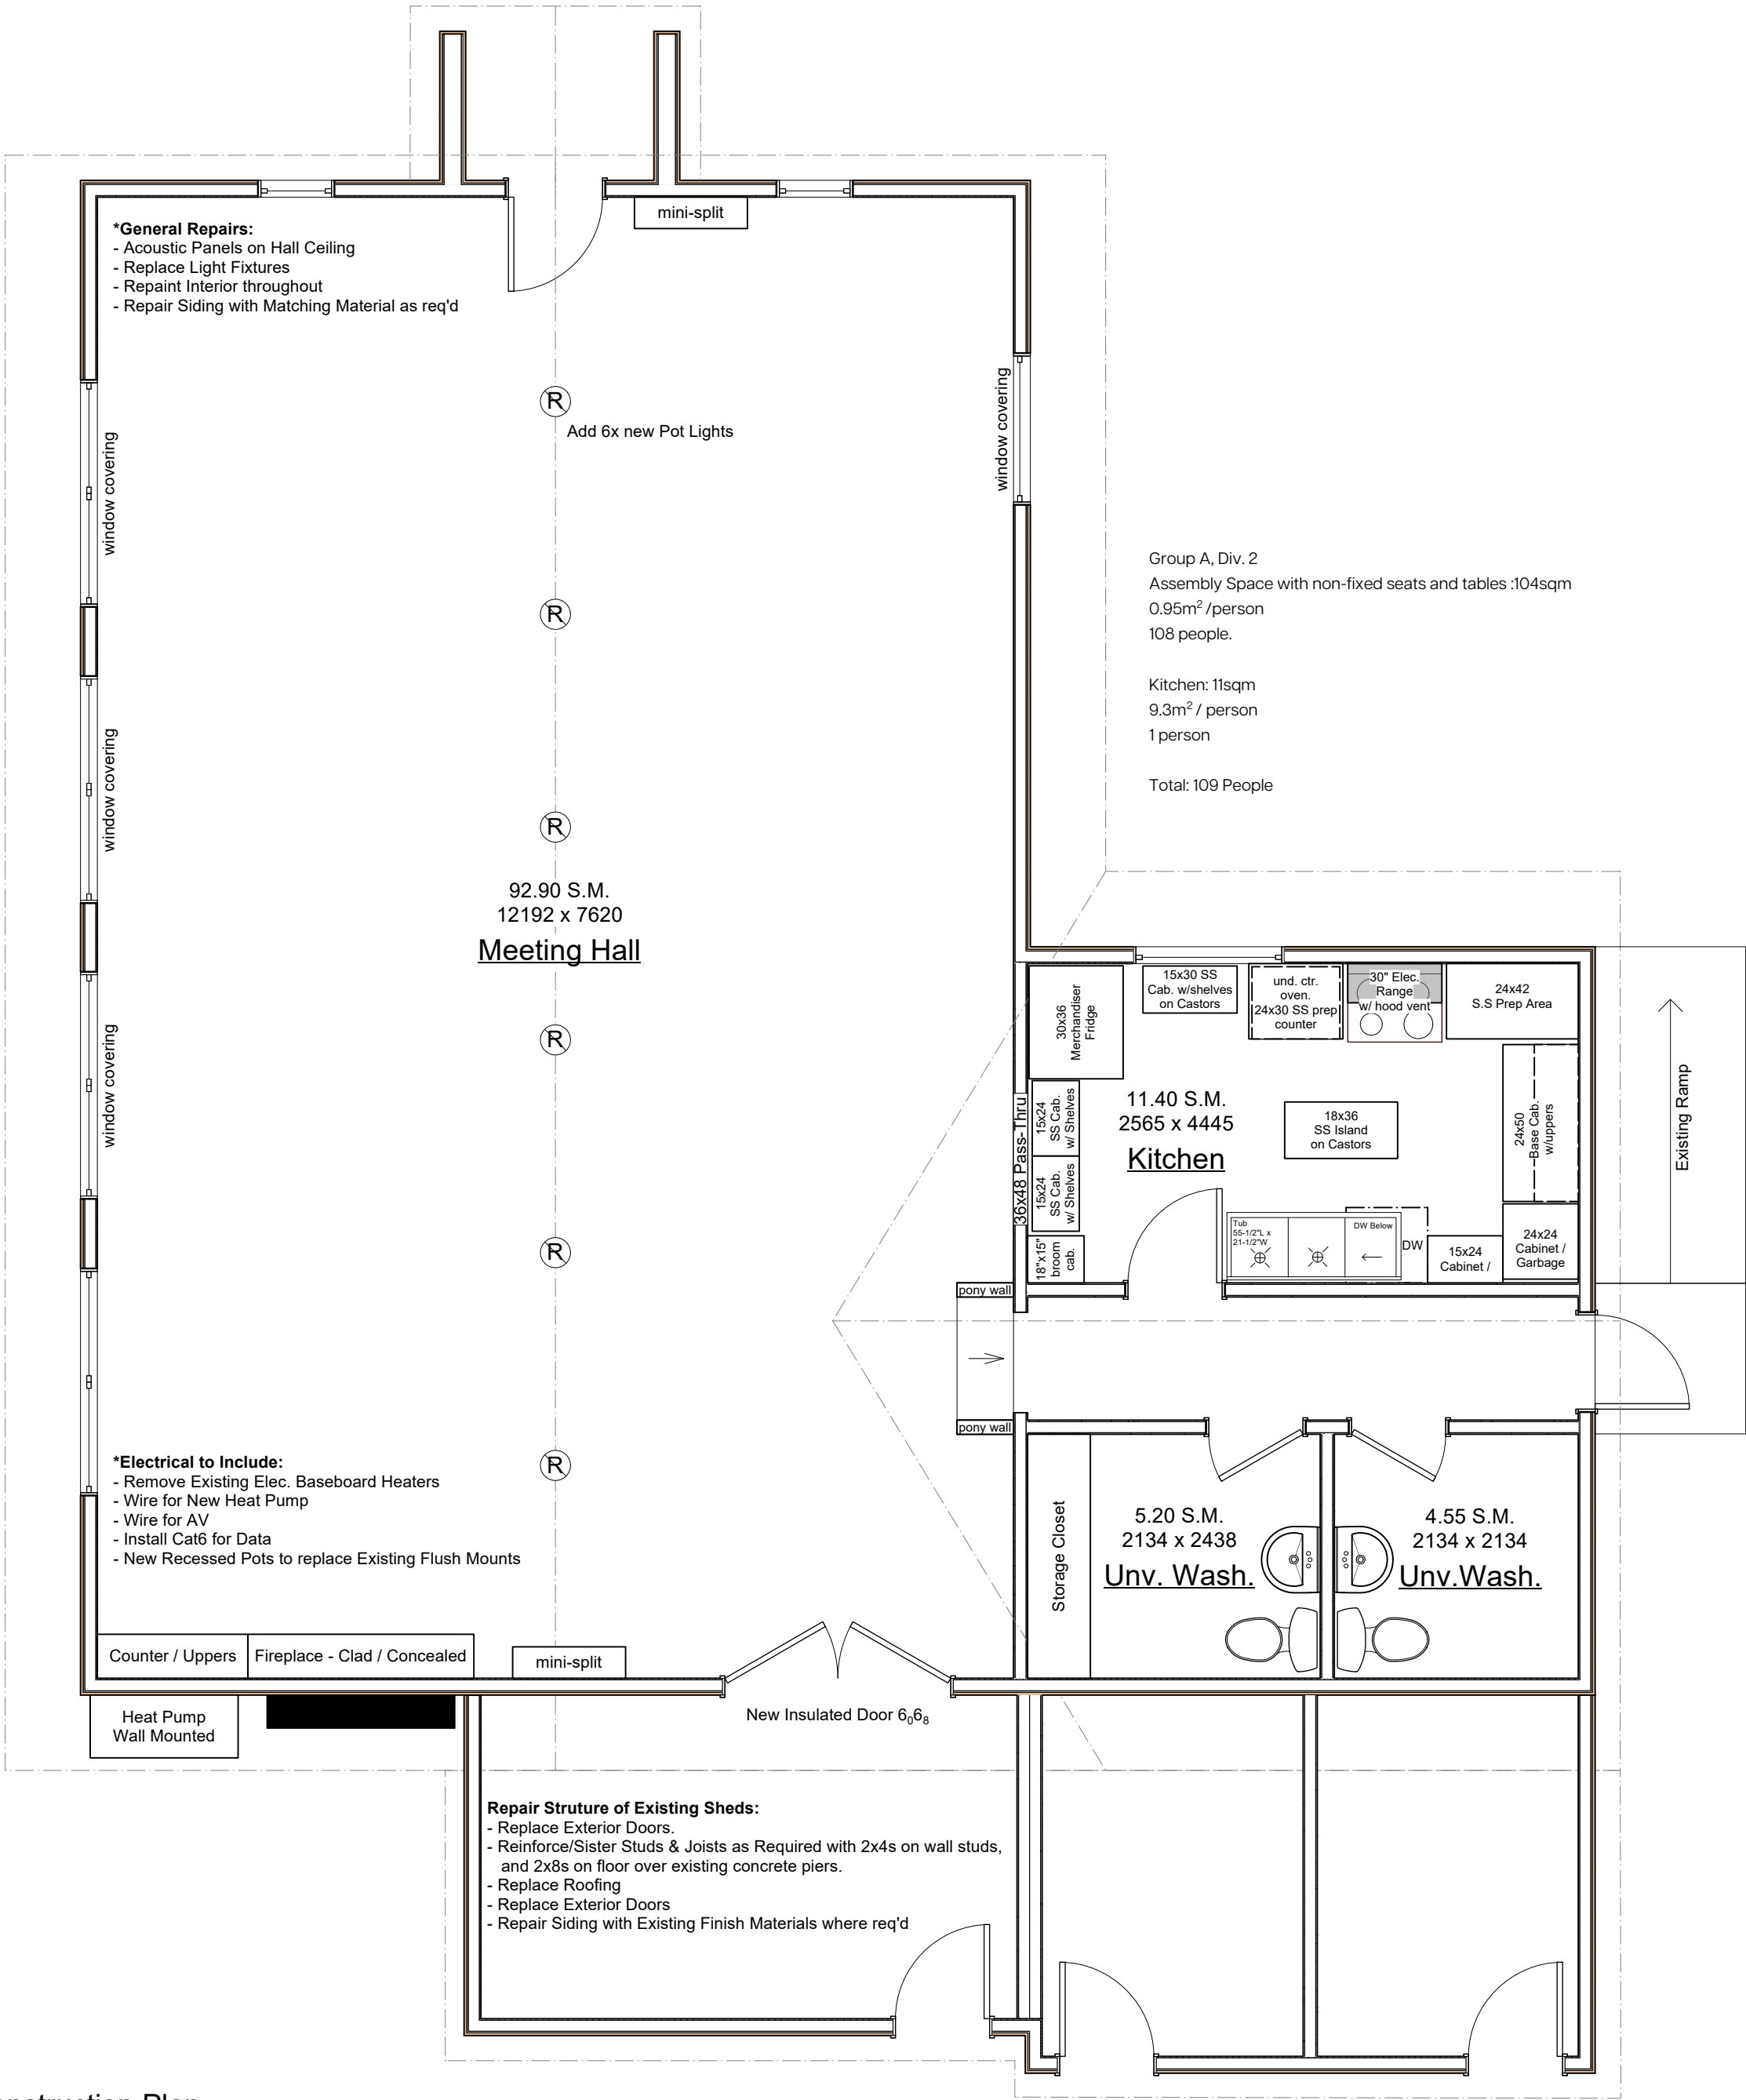

1 Construction Plan  
Scale: 1:48

Project  
Coopers Green Hall

Address  
5500 Fisherman Rd  
Halfmoon Bay, BC  
V7Z 1B2, Canada

Drawing  
Construction Plan

Sheet  
ID.102